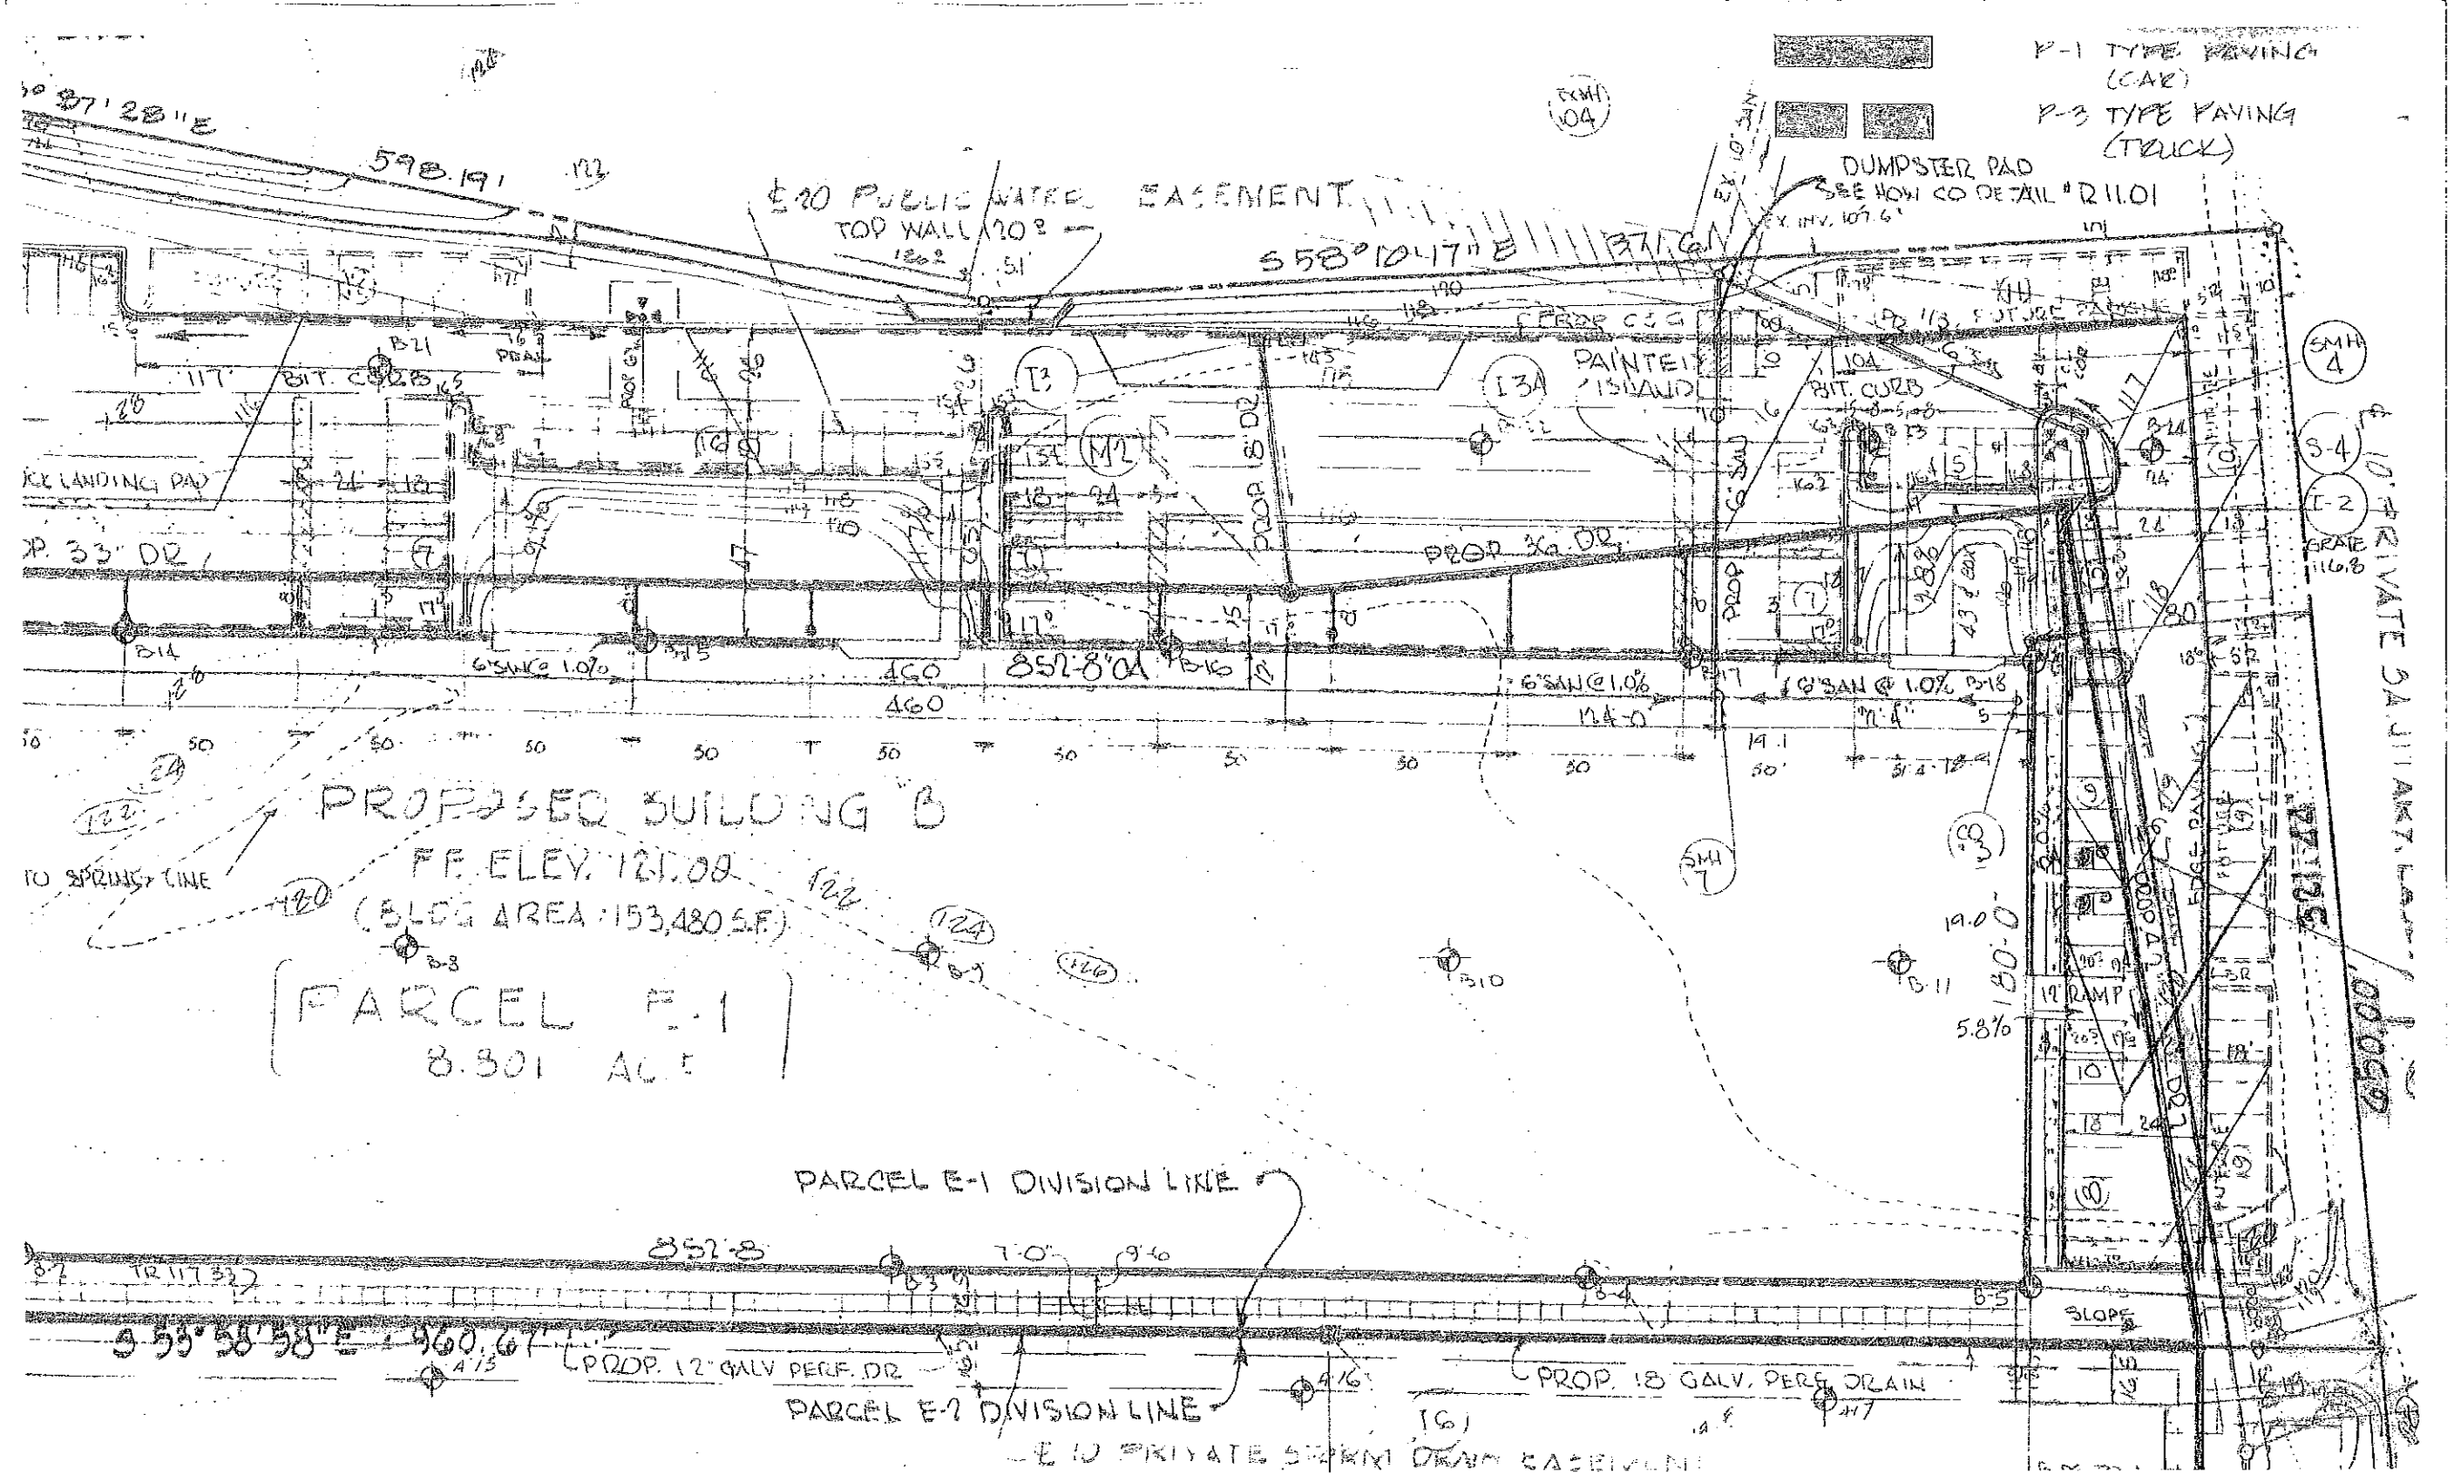

P-1 TYPE PAVING (CAR)
P-3 TYPE PAVING (TRUCK)
DUMPSTER PAD
SEE HOW CO DETAIL # R11.01
℄ 20 PUBLIC WATER EASEMENT
TOP WALL 120.0
S 58°10'17" E
598.19'
BIT. CURB
PAINTED ISLAND
PROP. 33" DR.
PROP. 36" DR.
PROP. 18" DR.
6" SAN @ 1.0%
852-8"04
PROPOSED BUILDING B
FF. ELEV. 121.00
(BLDG AREA: 153,480 S.F.)
PARCEL E-1
8.801 AC±
TO SPRING LINE
PARCEL E-1 DIVISION LINE
PARCEL E-2 DIVISION LINE
PROP. 12" GALV PERF. DR
PROP. 18 GALV. PERF. DRAIN
℄ 10 PRIVATE STORM DRAIN EASEMENT
SLOPE
12' RAMP
5.8%
180'-0"