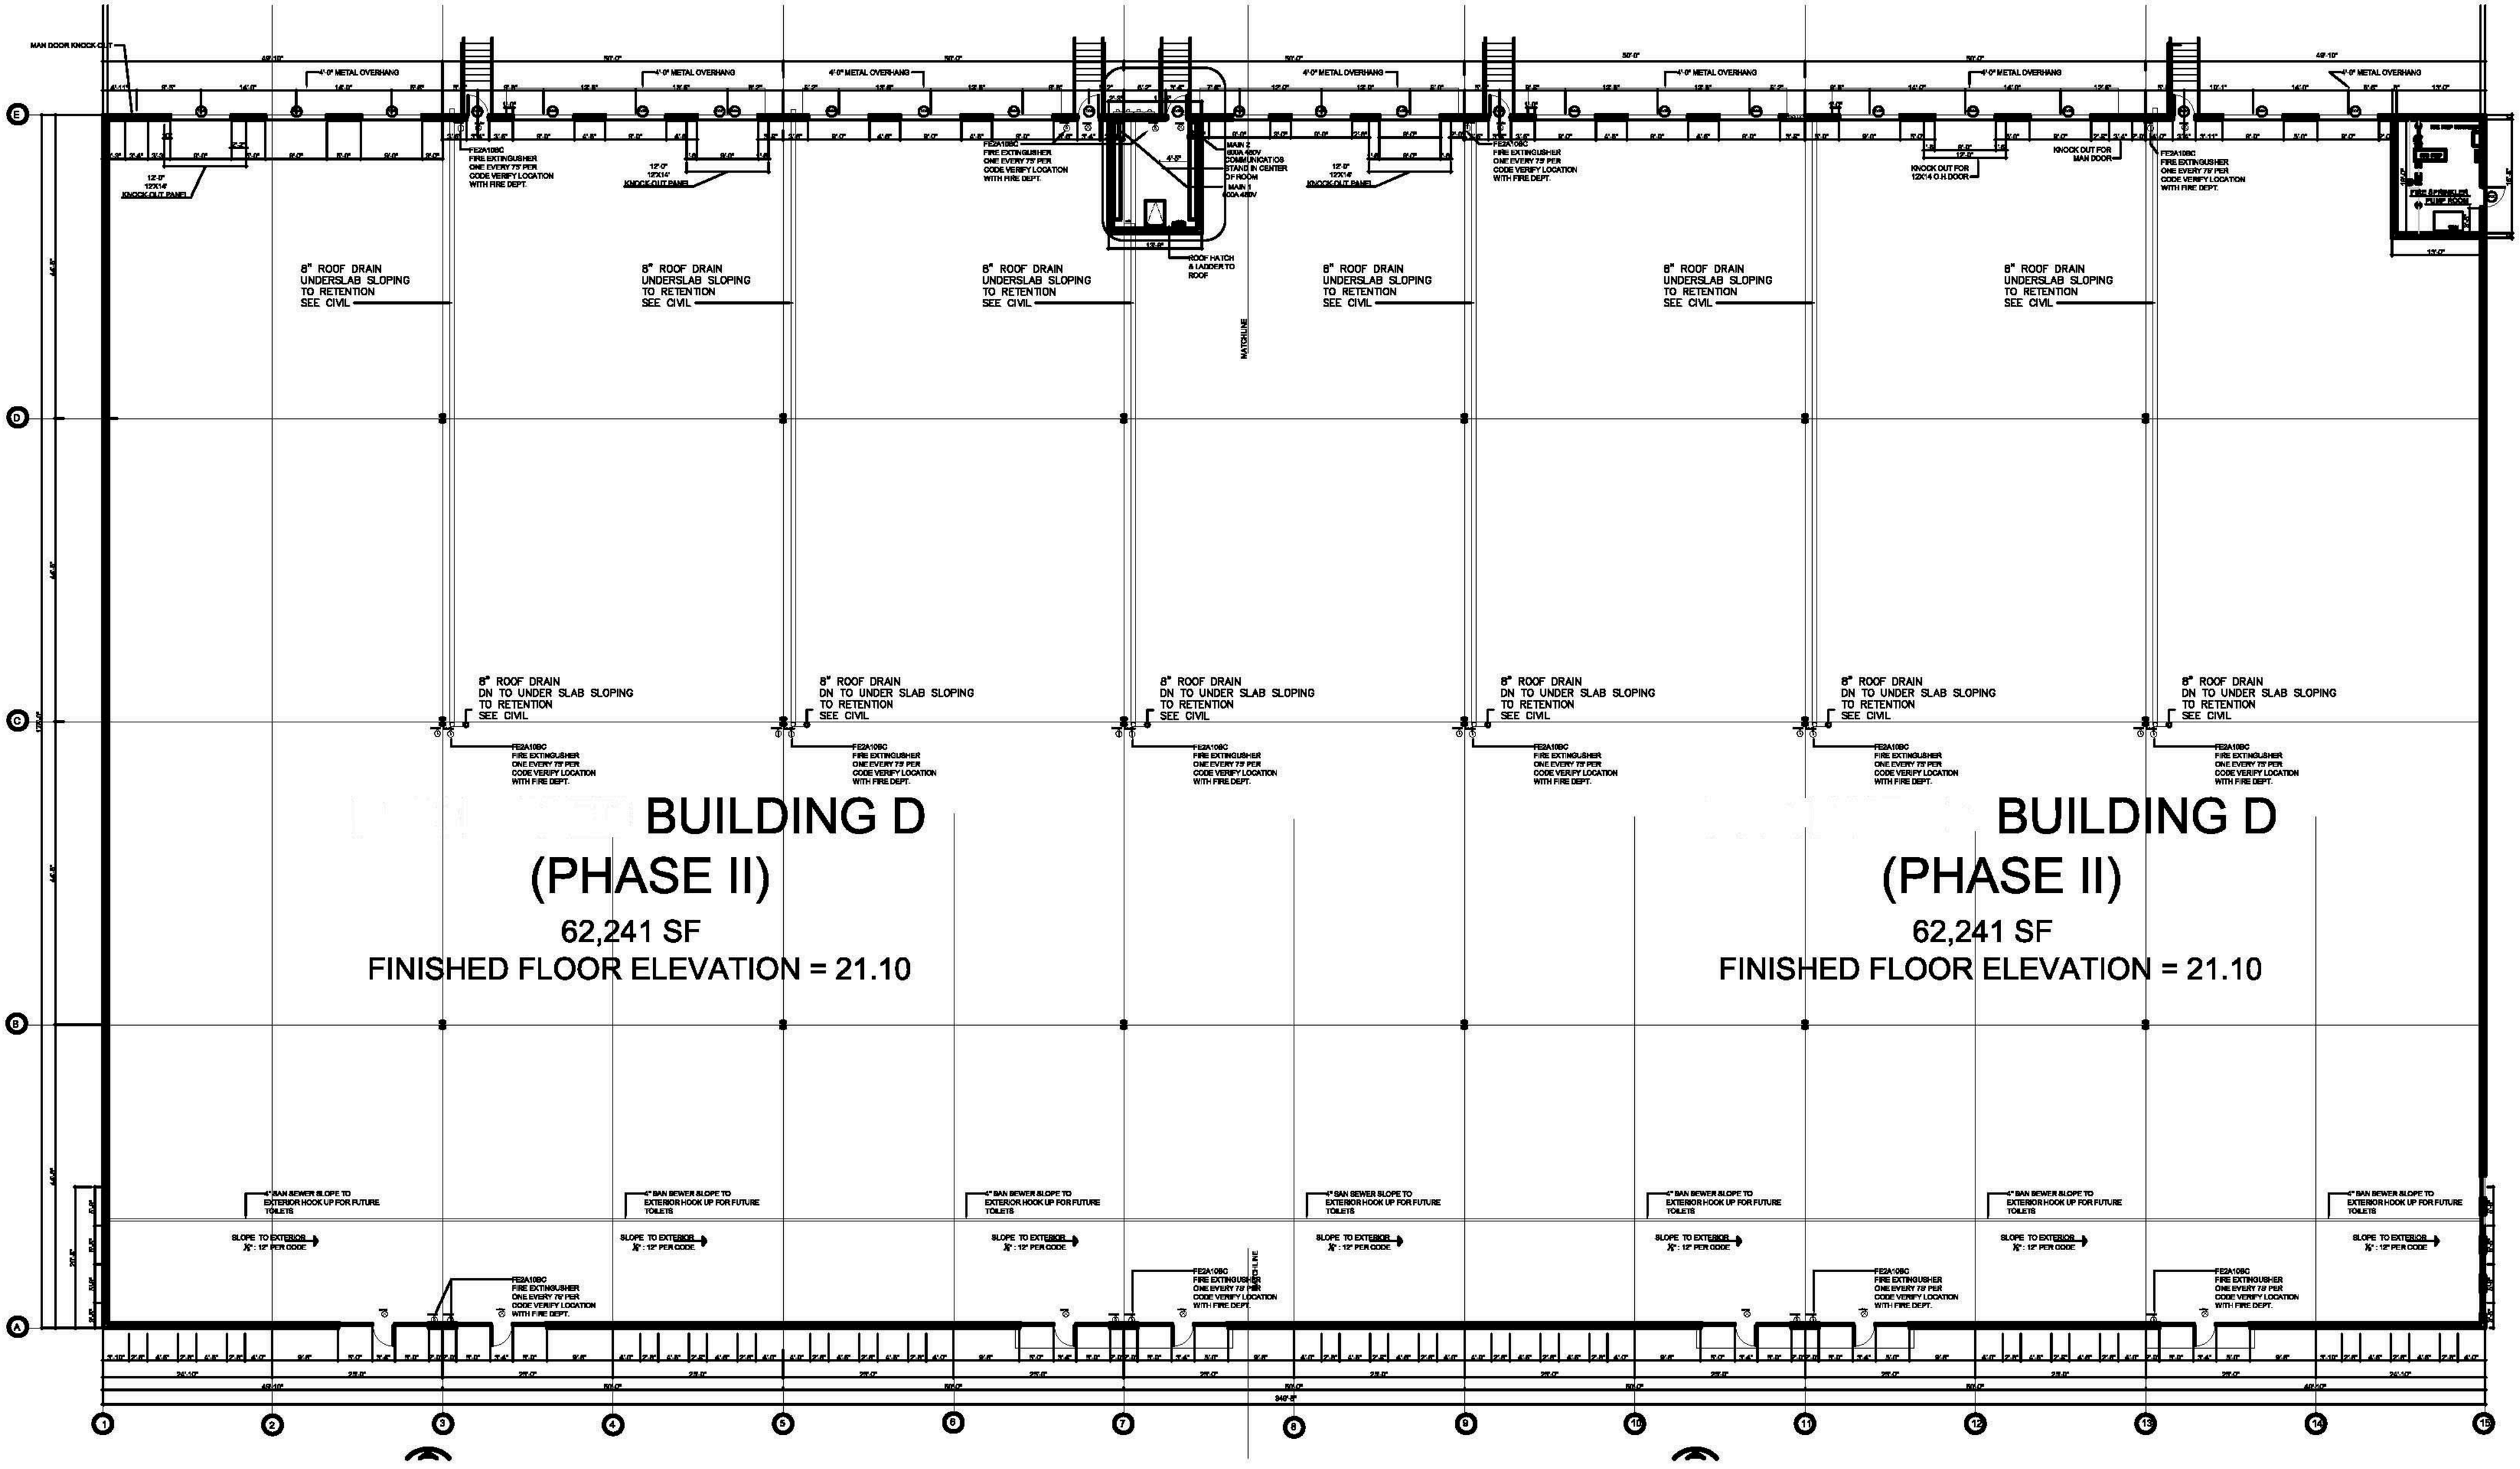

BUILDING D
(PHASE II)
62,241 SF
FINISHED FLOOR ELEVATION = 21.10
BUILDING D
(PHASE II)
62,241 SF
FINISHED FLOOR ELEVATION = 21.10
8" ROOF DRAIN
UNDERSLAB SLOPING
TO RETENTION
SEE CIVIL
8" ROOF DRAIN
DN TO UNDER SLAB SLOPING
TO RETENTION
SEE CIVIL
4'-0" METAL OVERHANG
MAN DOOR KNOCK OUT
KNOCK OUT PANEL
KNOCK OUT FOR 12X14 O.H. DOOR
KNOCK OUT FOR MAN DOOR
ROOF HATCH & LADDER TO ROOF
MATCHLINE
FIRE SPRINKLER PUMP ROOM
FE2A10BC
FIRE EXTINGUISHER
ONE EVERY 75' PER
CODE VERIFY LOCATION
WITH FIRE DEPT.
4" BAN SEWER SLOPE TO
EXTERIOR HOOK UP FOR FUTURE
TOILETS
SLOPE TO EXTERIOR
1/8" : 12" PER CODE